
All building works to be completed in accordance with:
Building Act 1993
Regulations 2018, and Relevant Building Code of Australia

Stormwater to be discharged via 90mm Dia UPVC pipe to System, in accordance with Council's Requirements

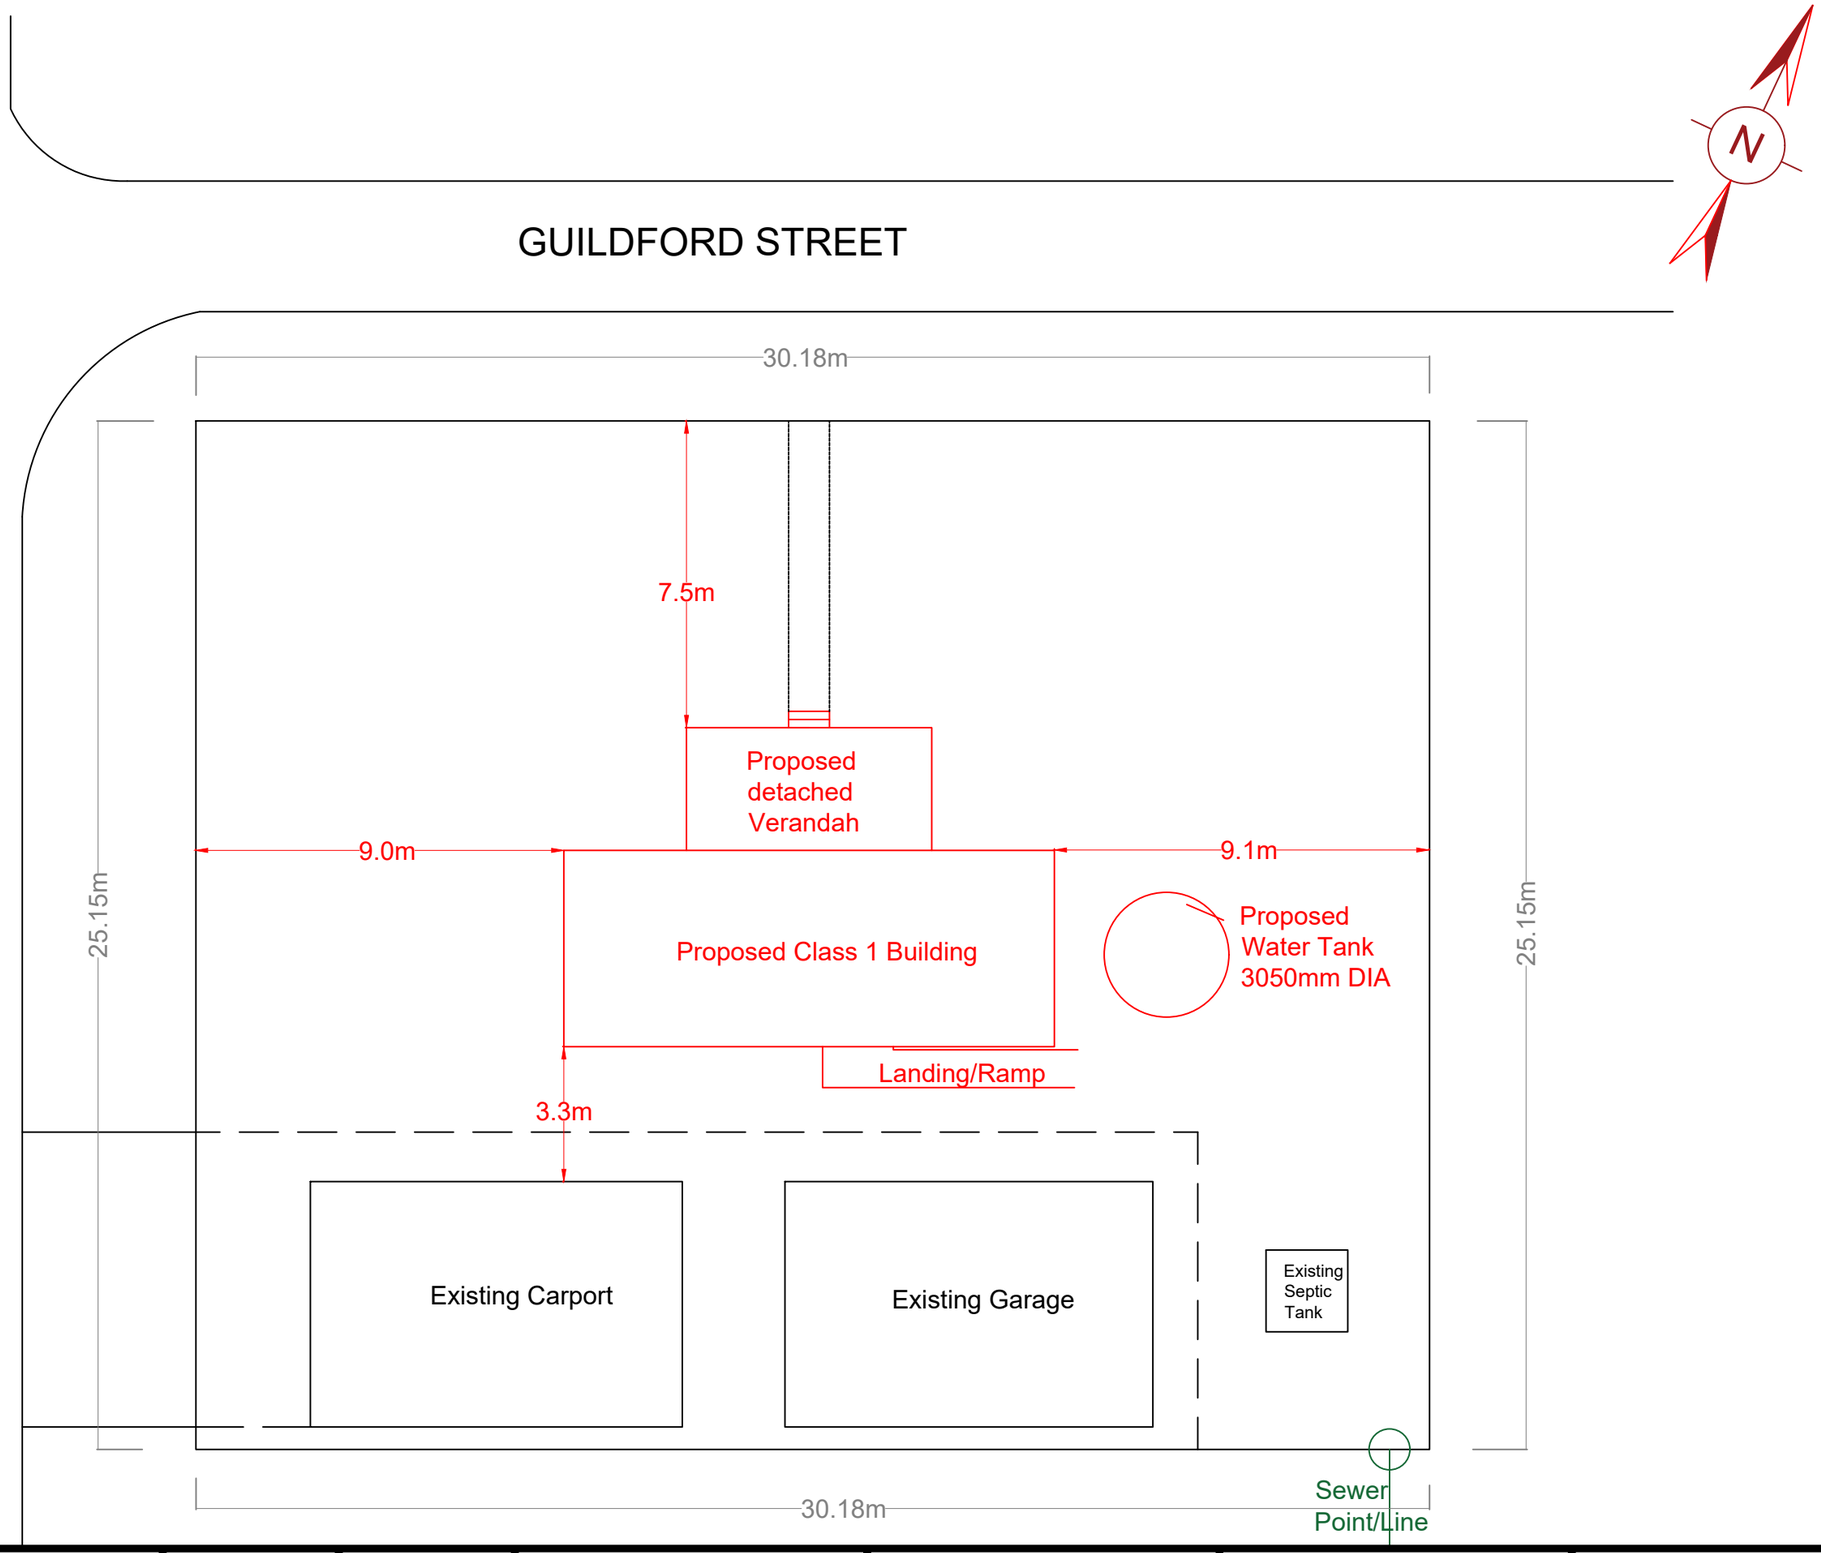

1200mm high front fencing along Guilford & Charles Street



OWNER	PROJECT ADDRESS	VOL	FOL	PROPOSAL	SITING	PLANNING	SCALE	
R & J. Armour	48 Guildford Street Blyth SA	5467	829	Class 1 Building	7.5m to North Boundary 9.1m to East Boundary 3.3m to Existing Carport (South) 9.0m to West Boundary		1:150 (A3)	
		LOT	PS				DATE 12/11/2025	ISSUE -