

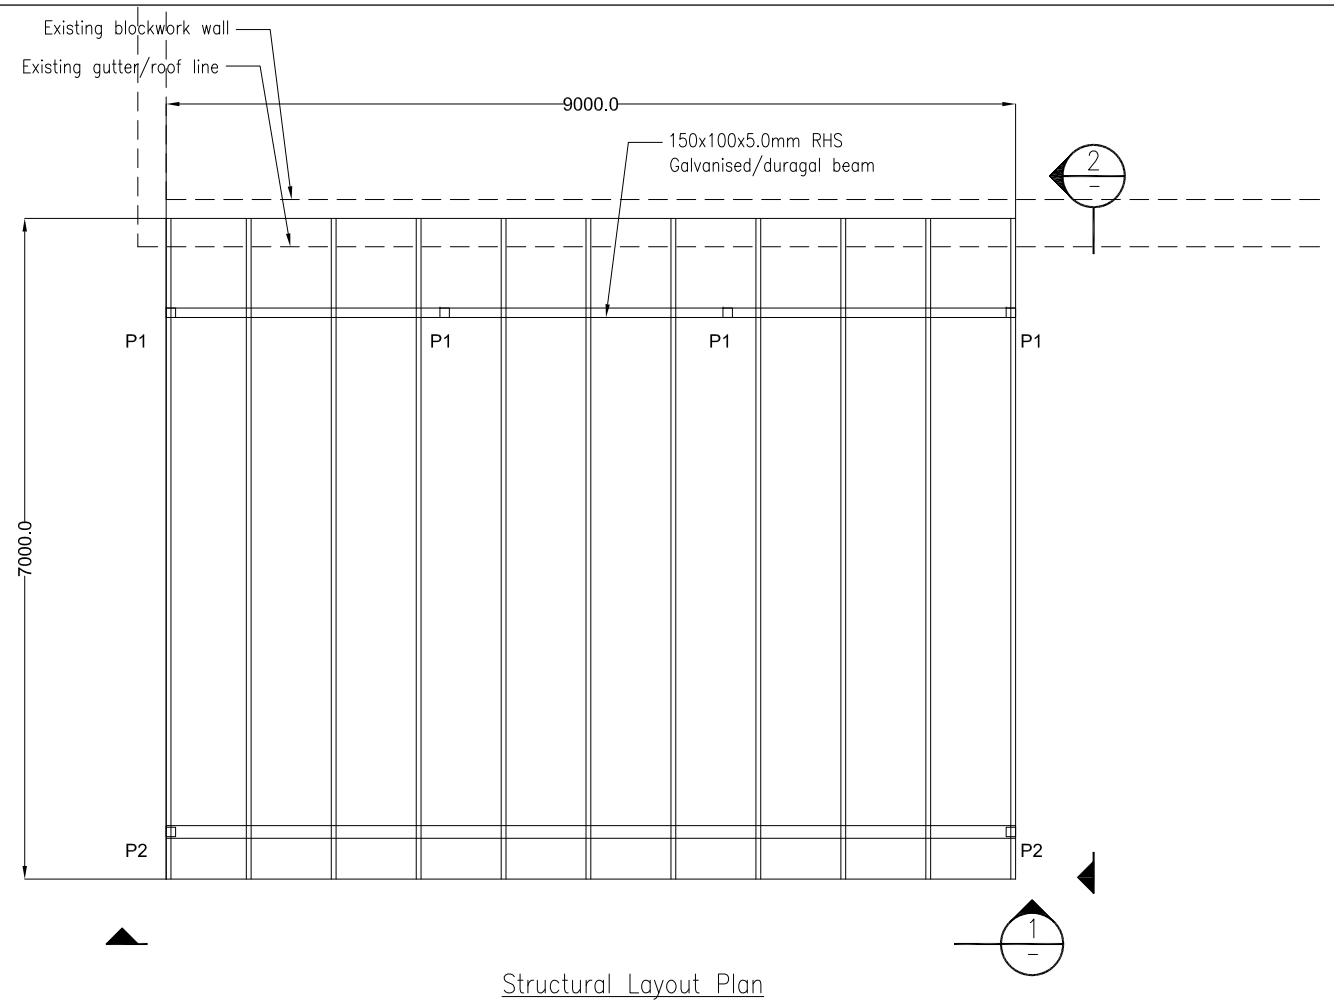


Structural Layout Plan

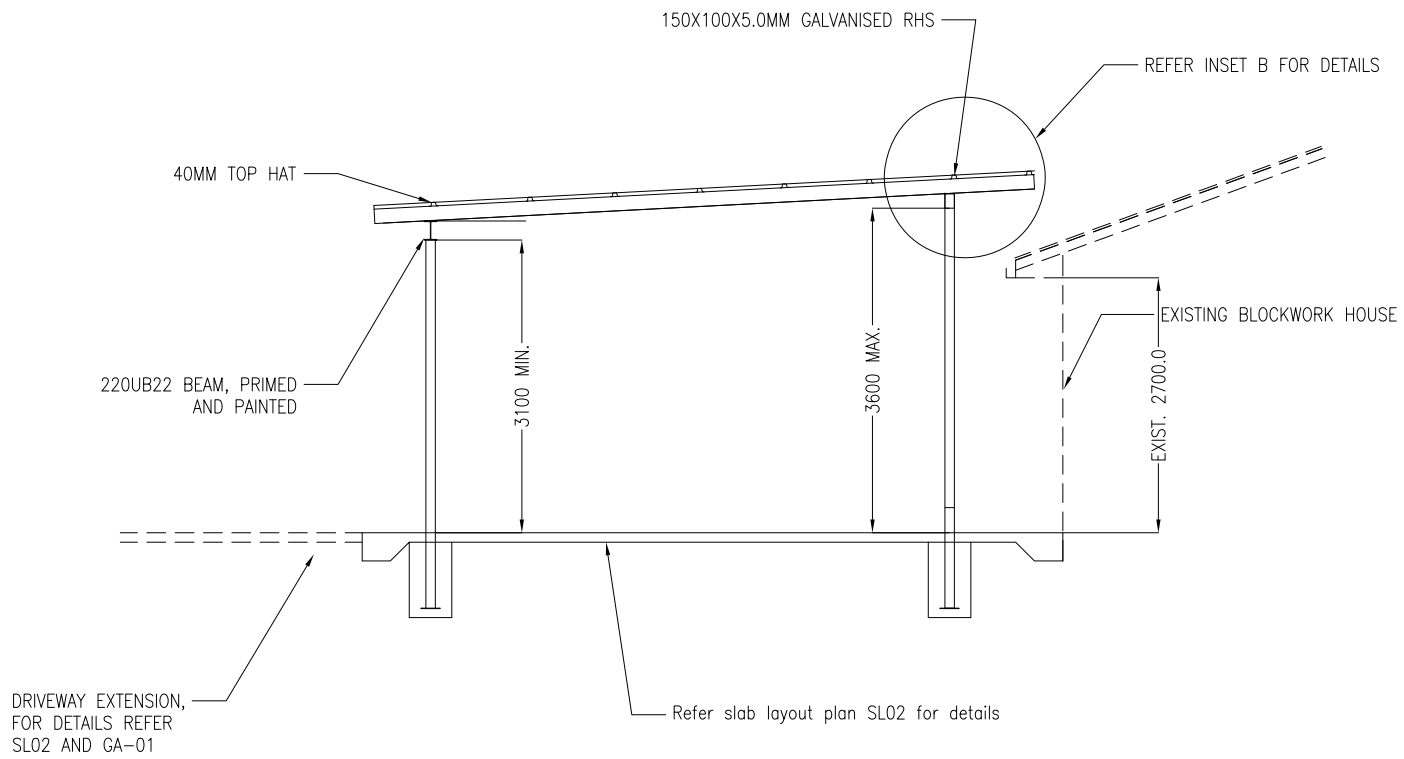

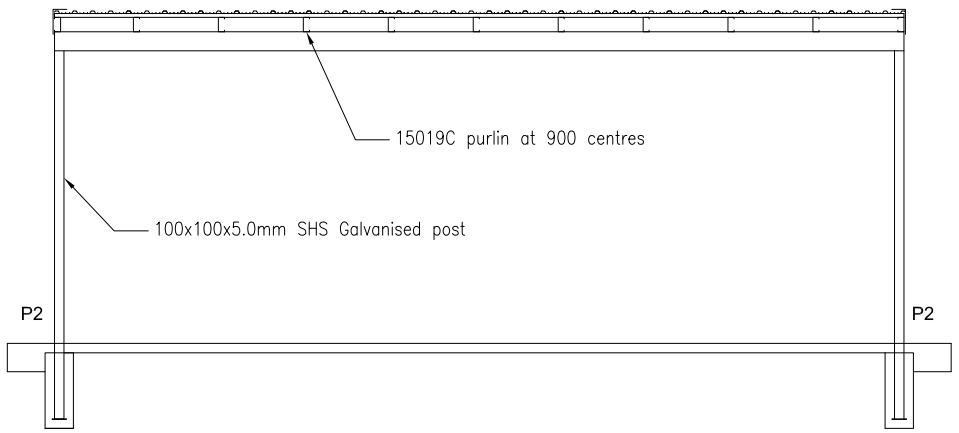

Steelwork Notes

1) All base plates fixed to existing bond beam to be 10mm plate
2) All steelwork posts cast in footings to be painted with a black bituminous product coating to prevent corrosion, coating to extend min 100mm above finished surface level of slab
3) All cleats, brackets and stiffeners are to be 6mm thick plate.
4) Purlins to be installed at 900mm Max centres or as per manufacturers specifications.
5) Purlins are to be fixed to cleats with 2x12mm bolts to manufactures requirements, cleats fixed to beams to be welded with 6mm fillet welds
6) All facia, barge cappings, flashings and roofing to be colorbond, roof sheets to be Trimdek or equivalent installed and fixed as per manufacturers requirements.
7)

16 Beagle Close Bentley Park Carport - Structural Layout Plan	SL-2 Revision A