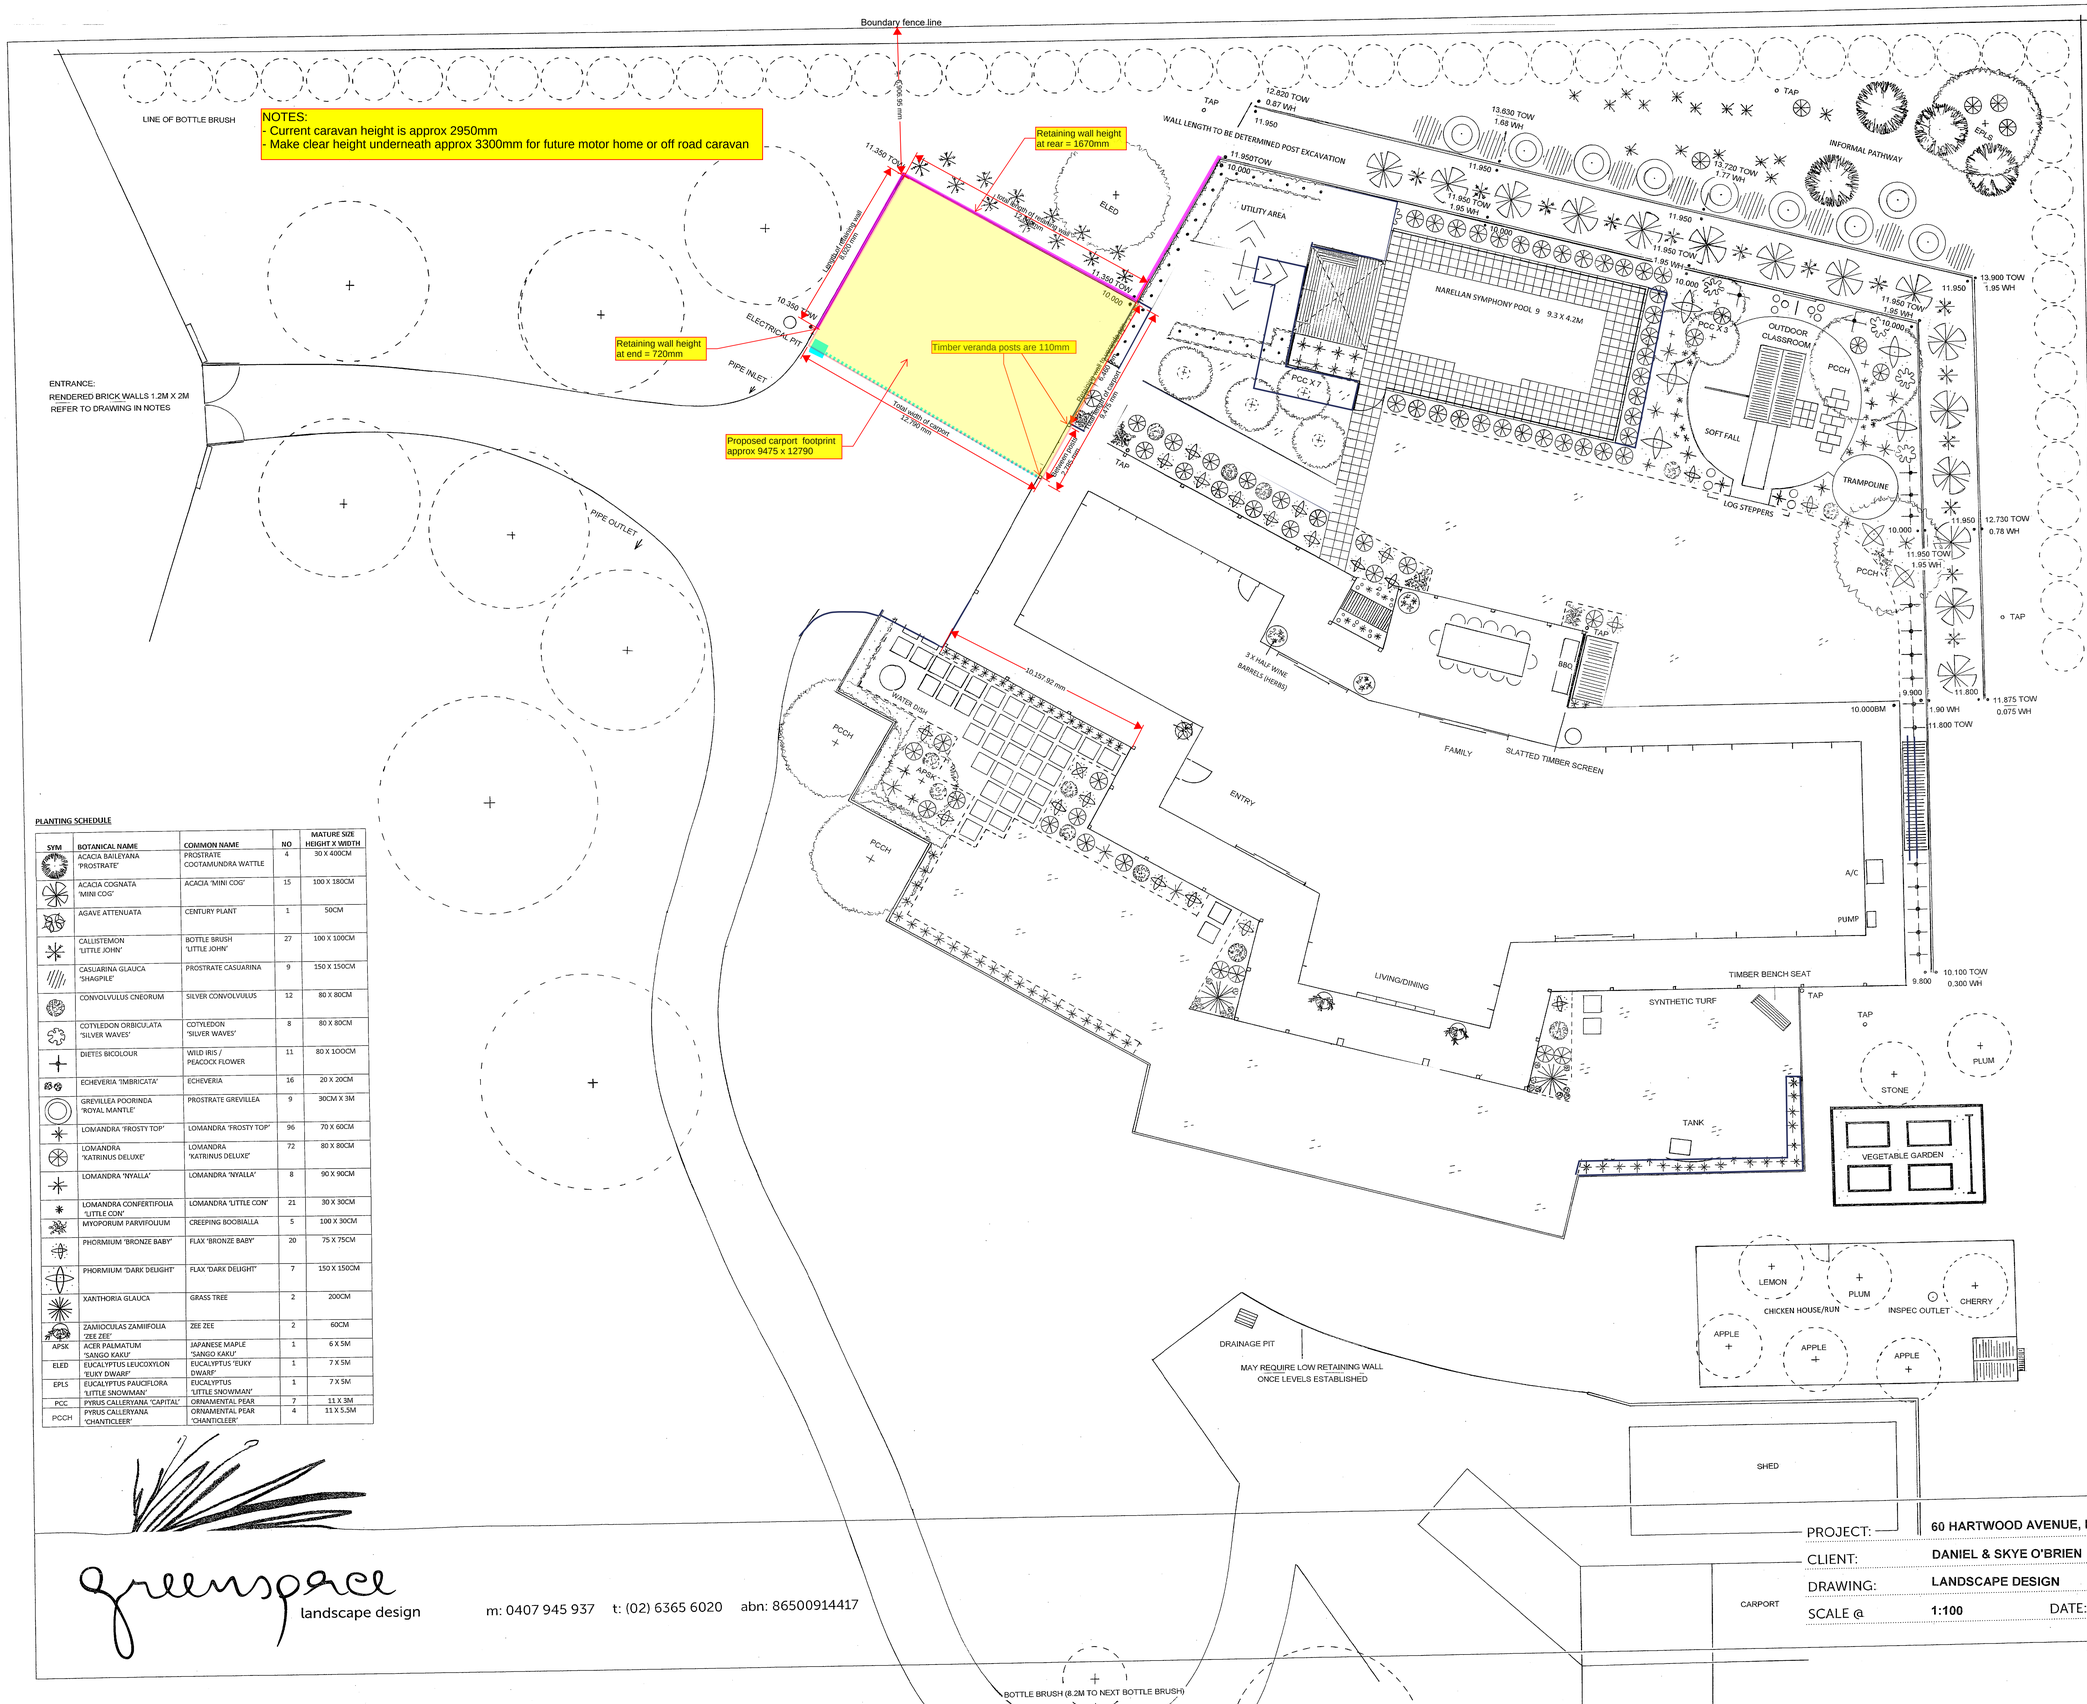

Boundary fence line
LINE OF BOTTLE BRUSH
NOTES:
- Current caravan height is approx 2950mm
- Make clear height underneath approx 3300mm for future motor home or off road caravan
Retaining wall height at rear = 1670mm
Retaining wall height at end = 720mm
Timber veranda posts are 110mm
Proposed carport footprint approx 9475 x 12790
Total width of carport 12,790 WH
Existing concrete retaining wall
Existing timber retaining wall
Existing timber retaining wall 1670mm high
Existing timber retaining wall 1570mm high