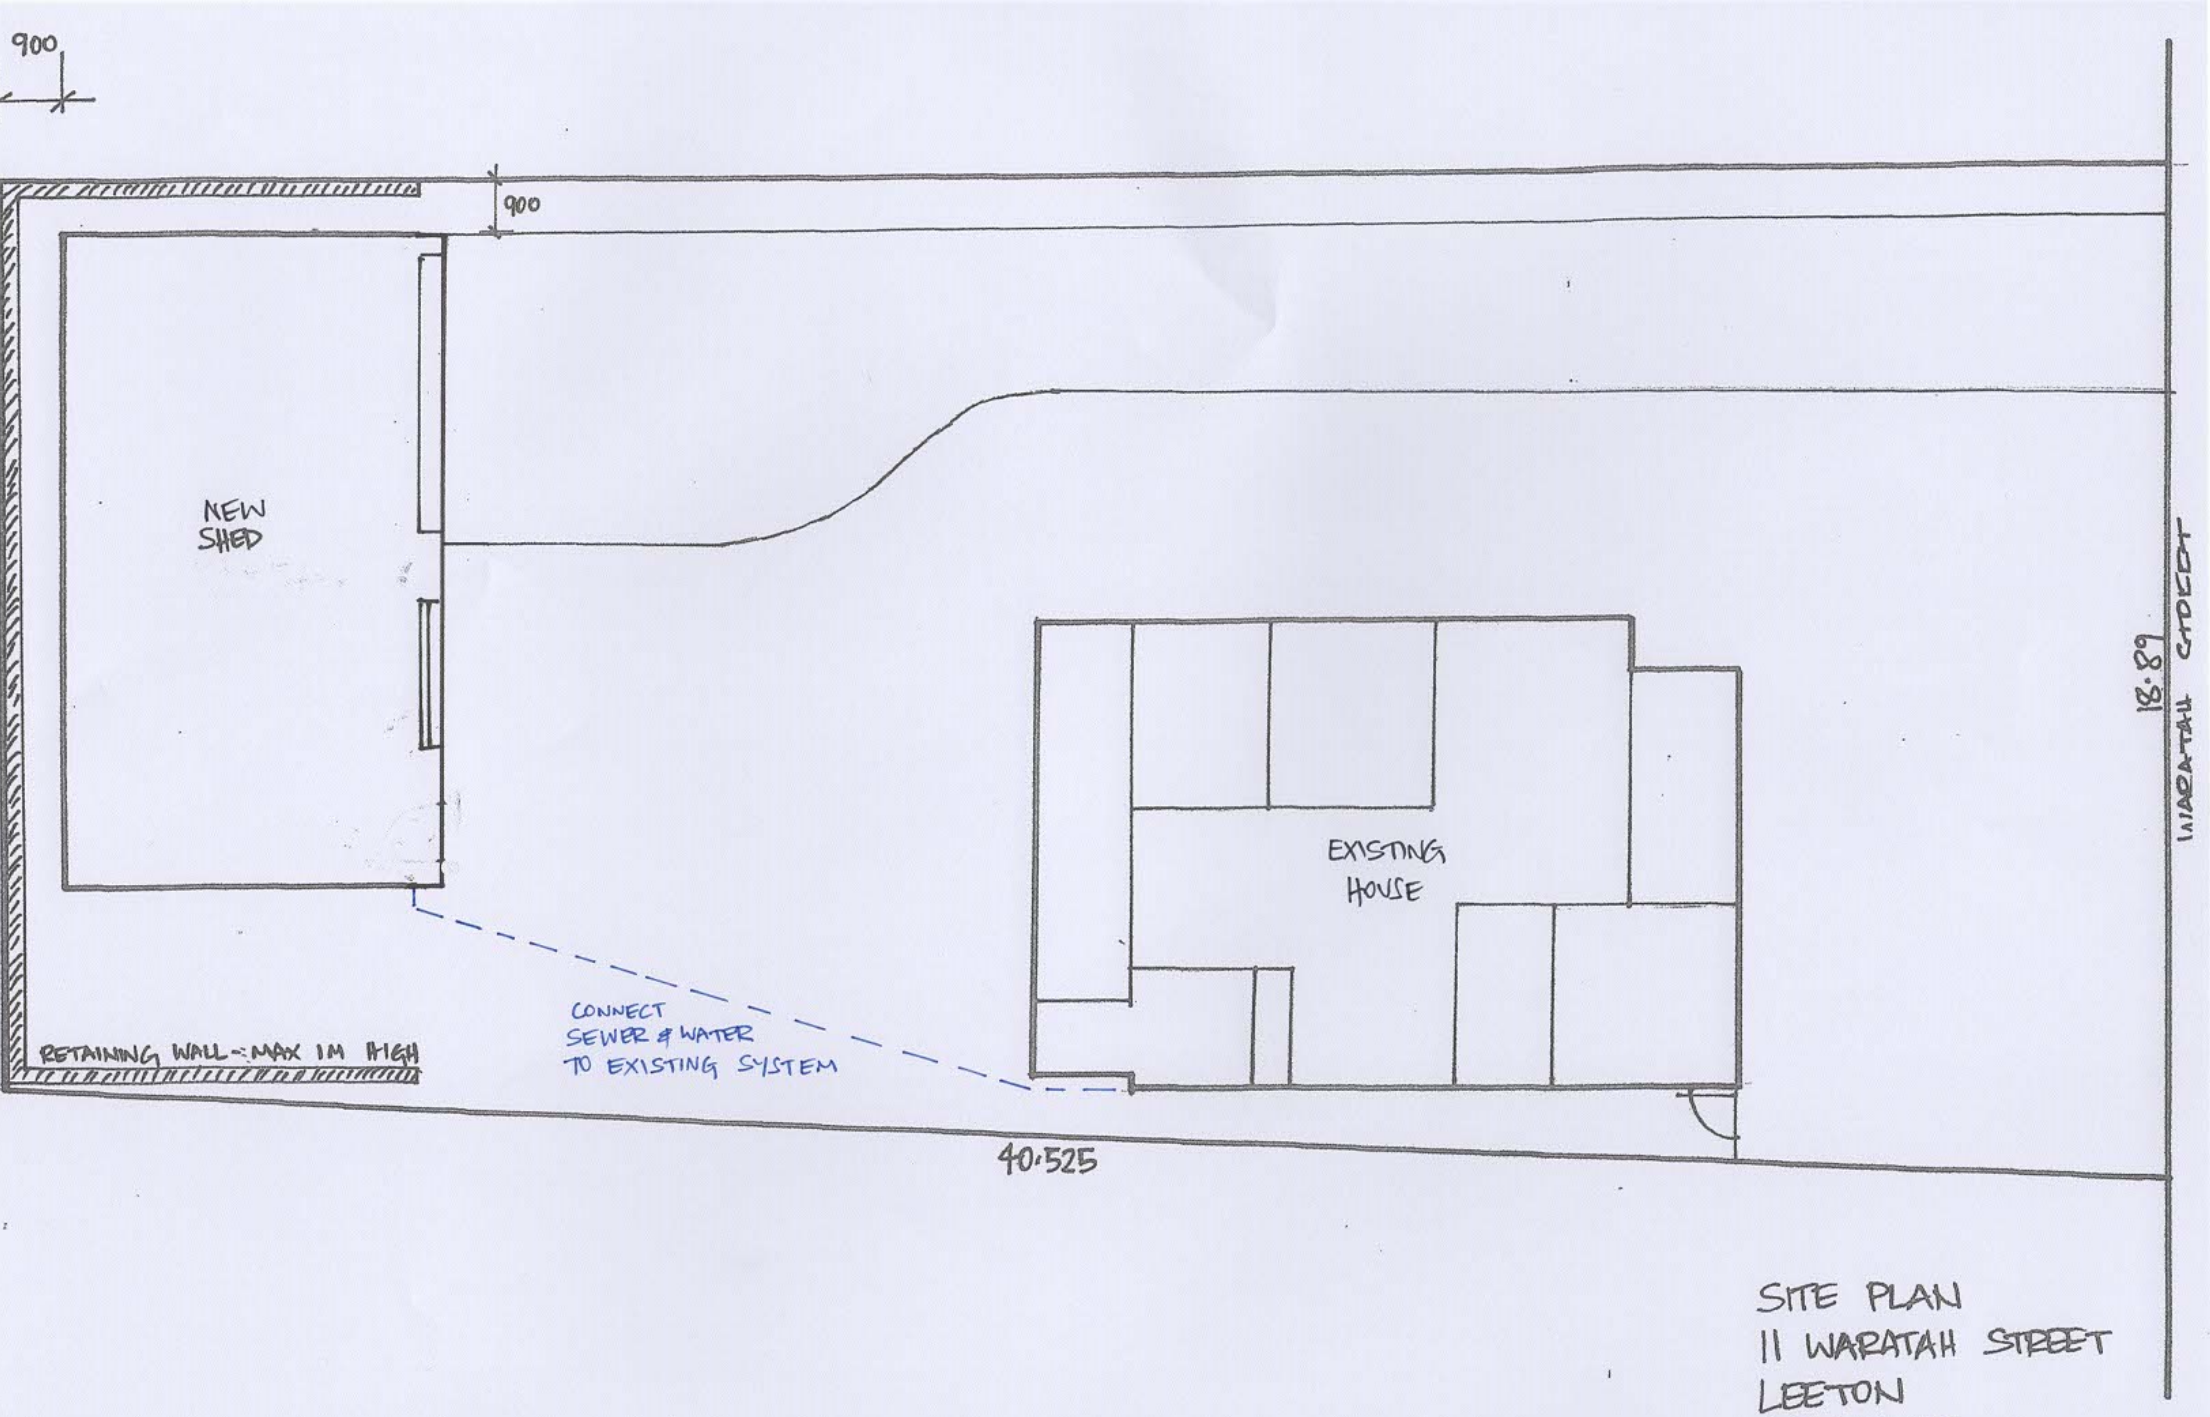


SITE PLAN
11 WARATAH STREET
LEETON
SCALE 1:100