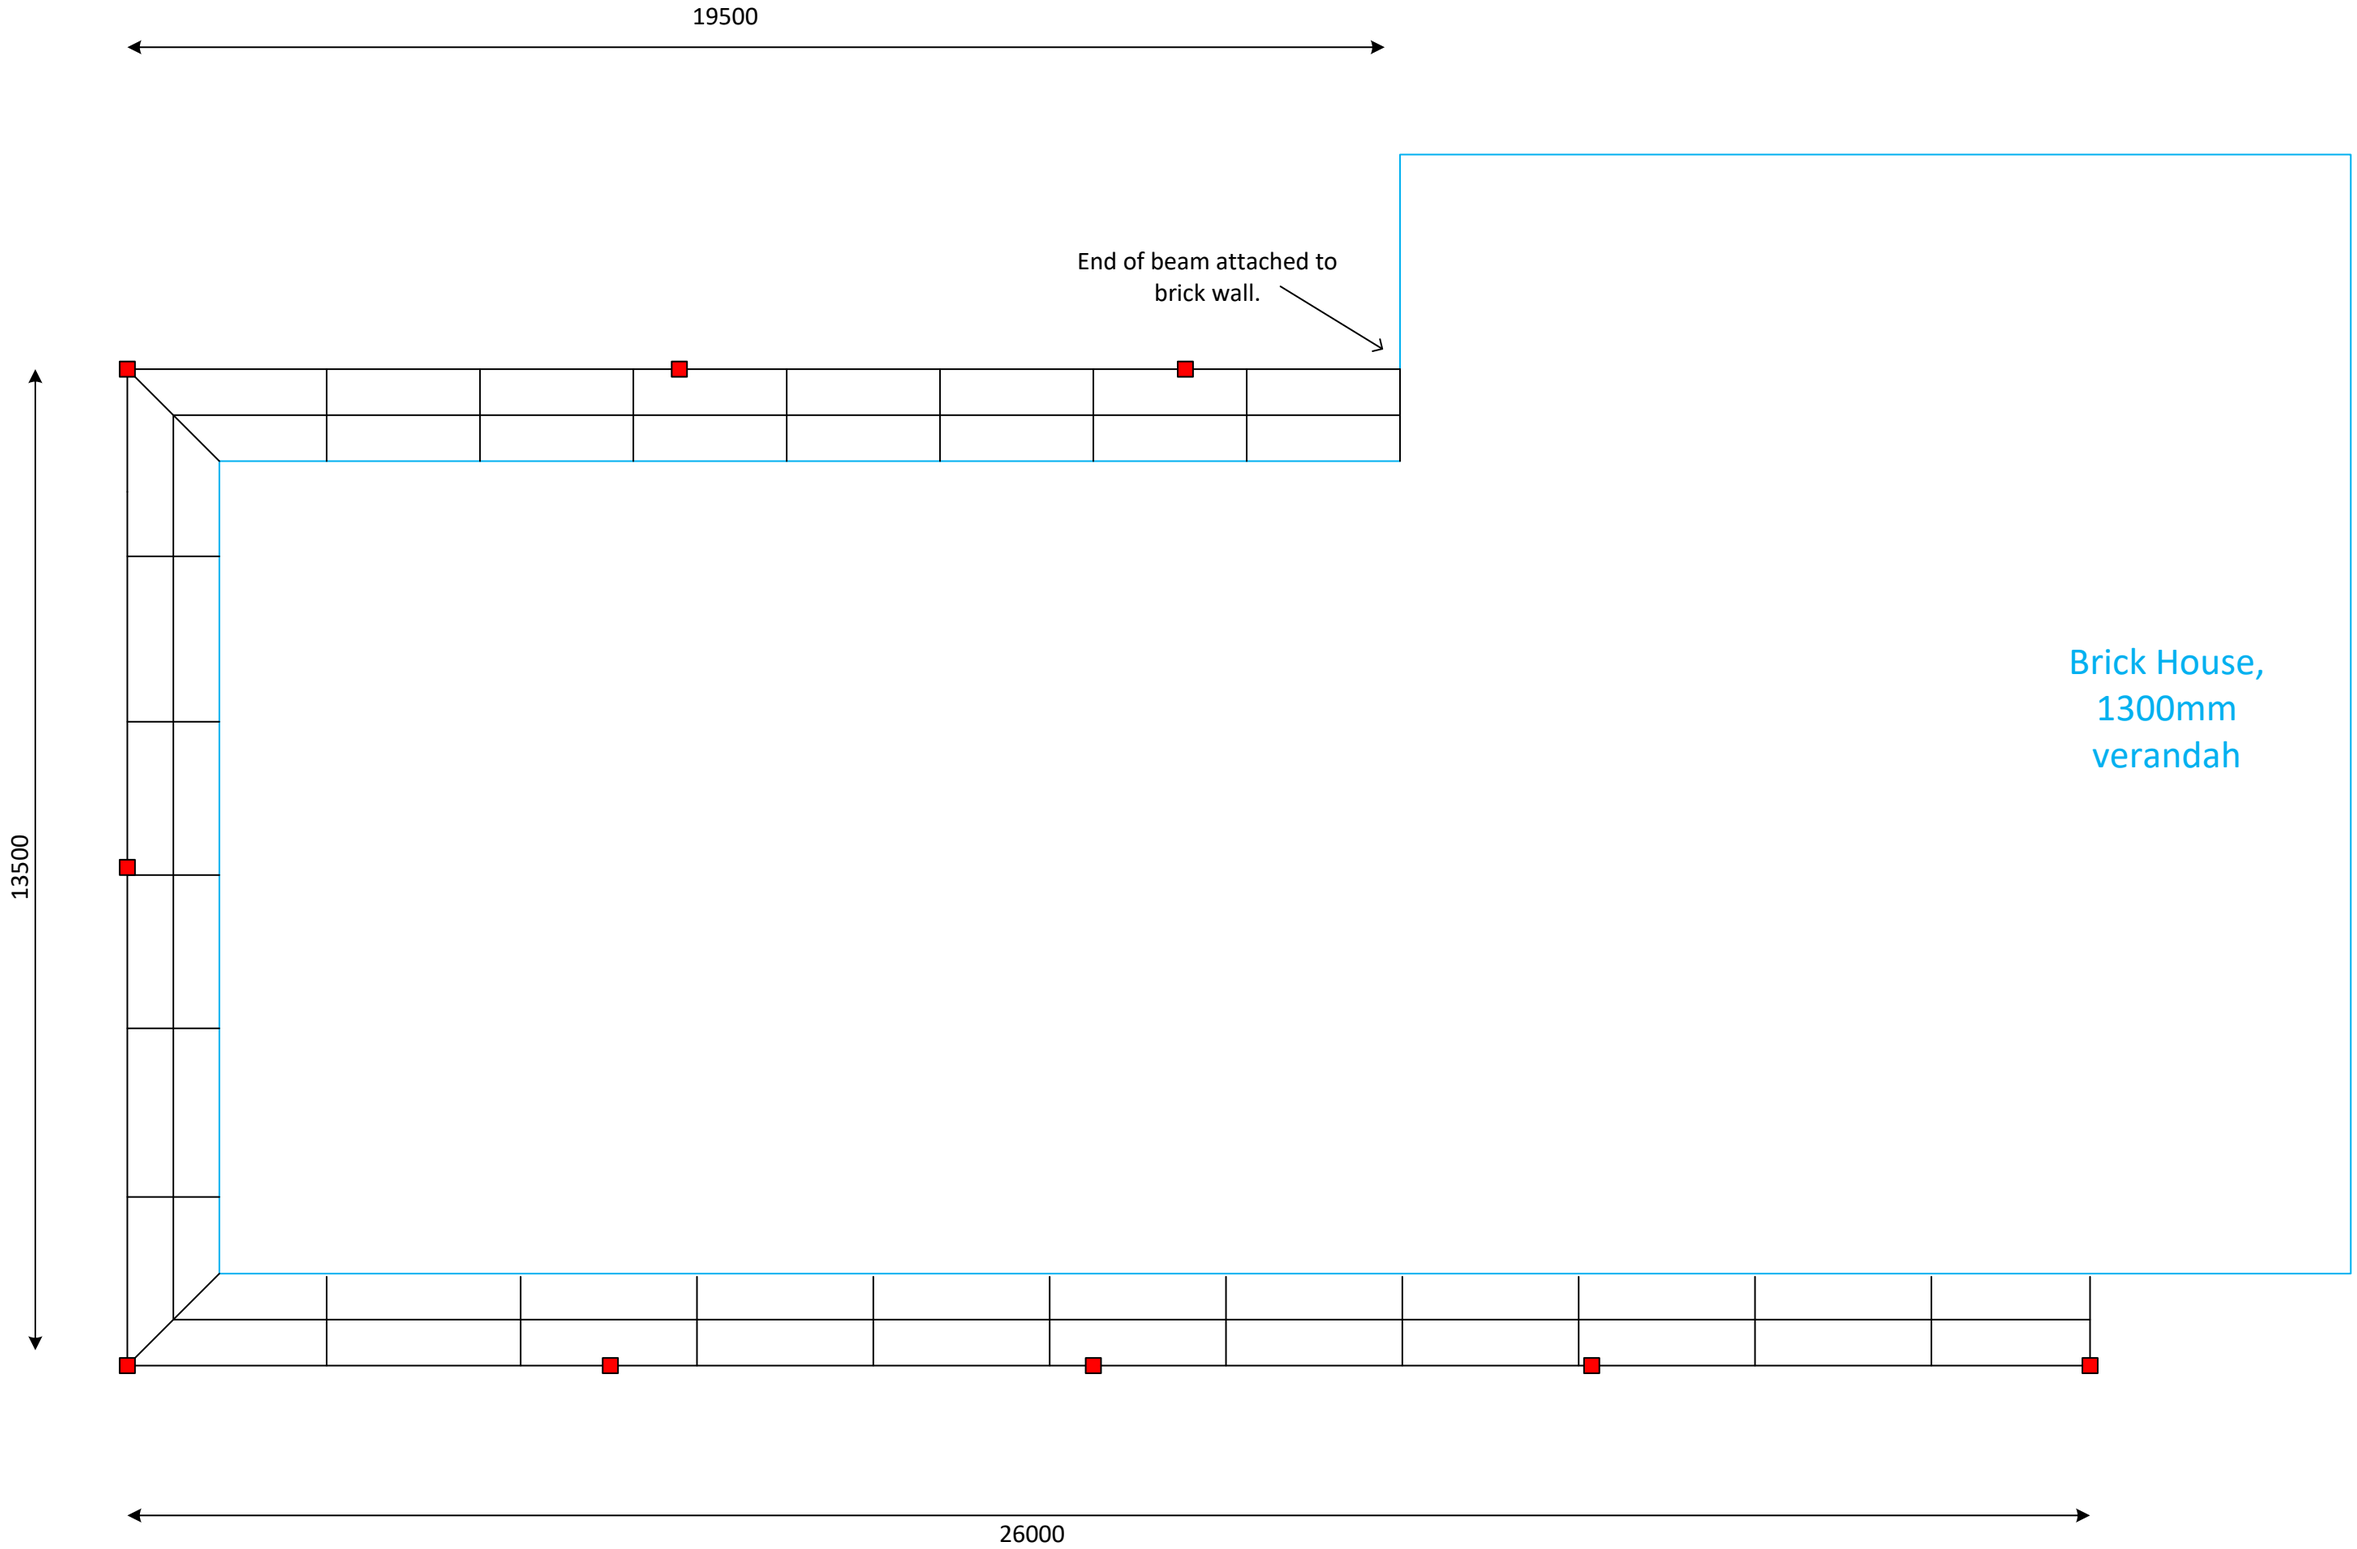

19500
End of beam attached to brick wall.
Brick House, 1300mm verandah
13500
26000